



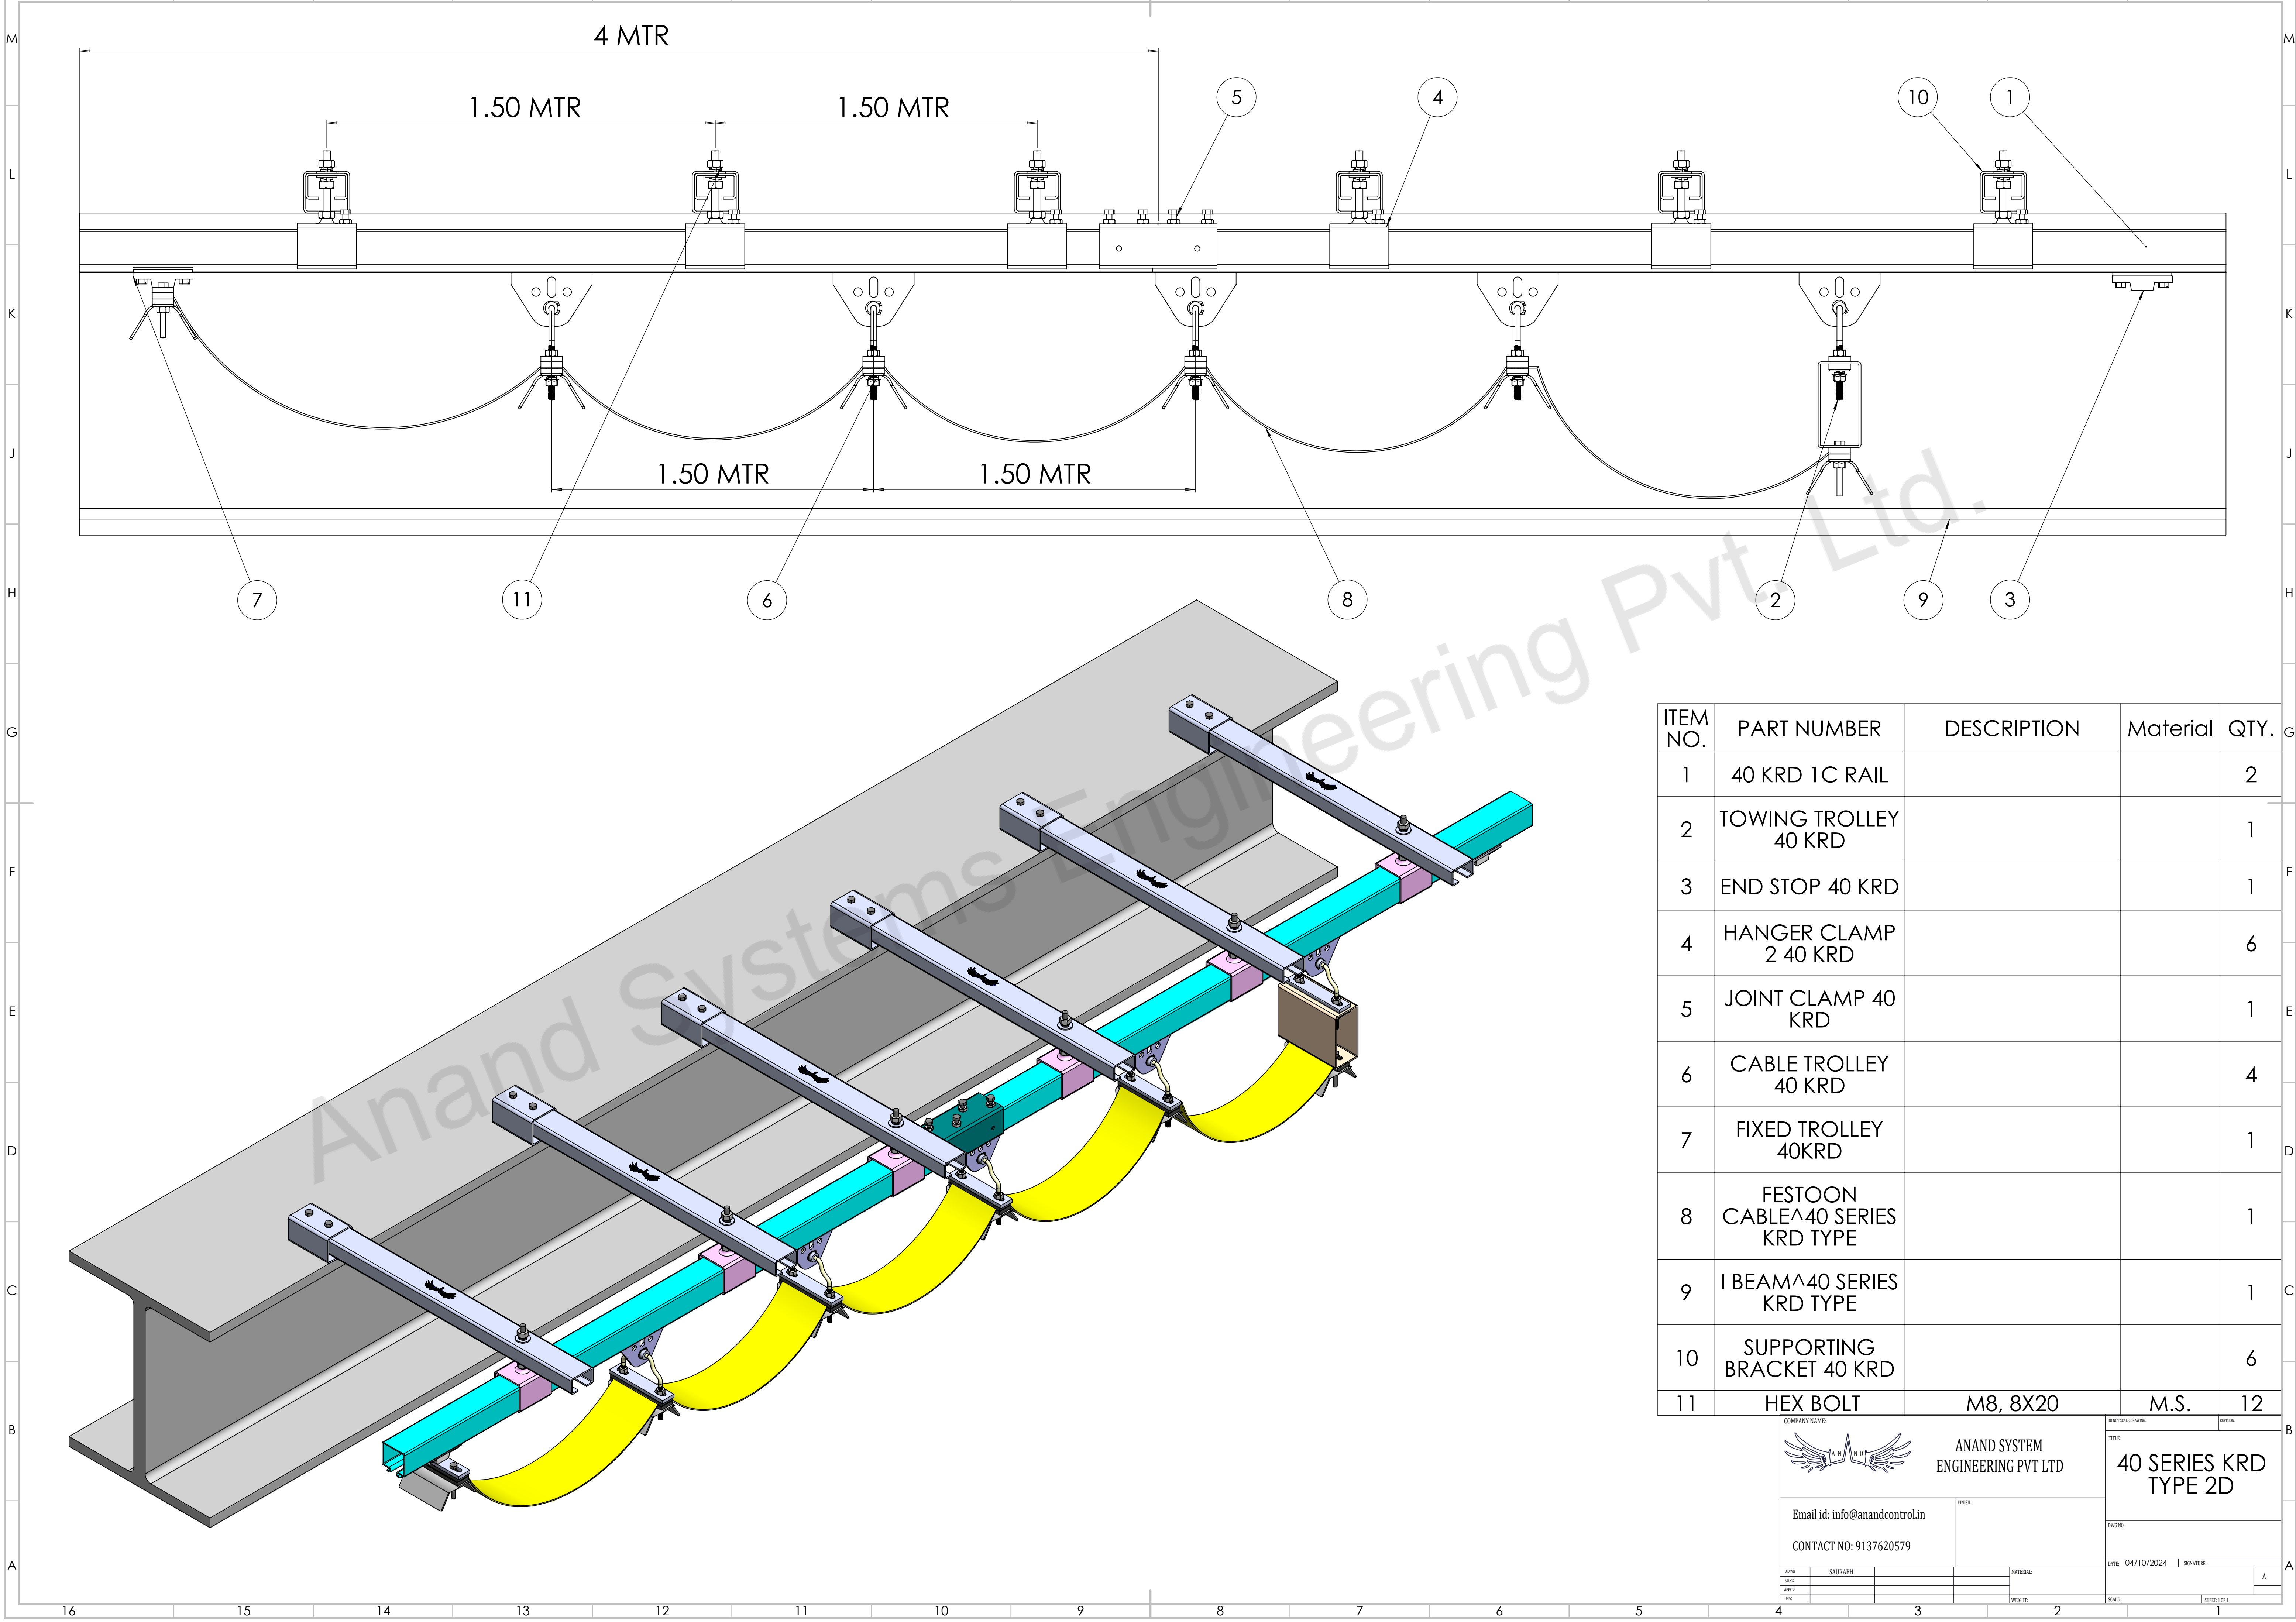

ITEM NO.	PART NUMBER	DESCRIPTION	Material	QTY.
1	40 KRD 1C RAIL			2
2	TOWING TROLLEY 40 KRD			1
3	END STOP 40 KRD			1
4	HANGER CLAMP 2 40 KRD			6
5	JOINT CLAMP 40 KRD			1
6	CABLE TROLLEY 40 KRD			4
7	FIXED TROLLEY 40KRD			1
8	FESTOON CABLE^40 SERIES KRD TYPE			1
9	I BEAM^40 SERIES KRD TYPE			1
10	SUPPORTING BRACKET 40 KRD			6
11	HEX BOLT	M8, 8X20	M.S.	12

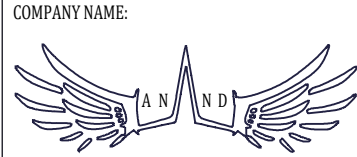

ANAND SYSTEM
ENGINEERING PVT LTD

Email id: info@anandcontrol.in

CONTACT NO: 9137620579

DATE: 04/10/2024



SIGNATURE:

SCALE:



SHEET: 1 OF 1

TITLE



40 SERIES KRD
TYPE 2D

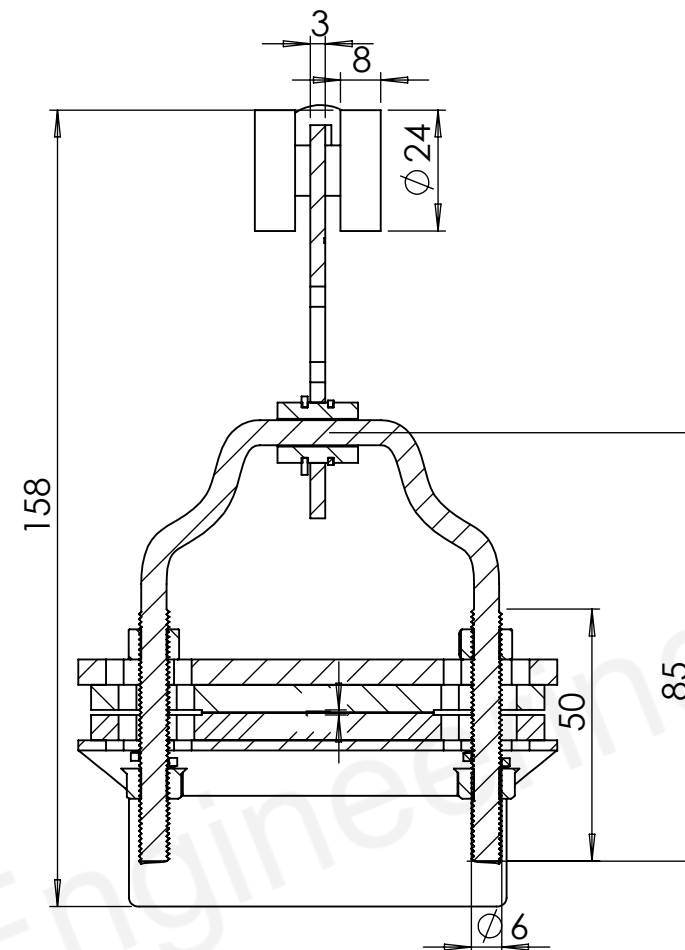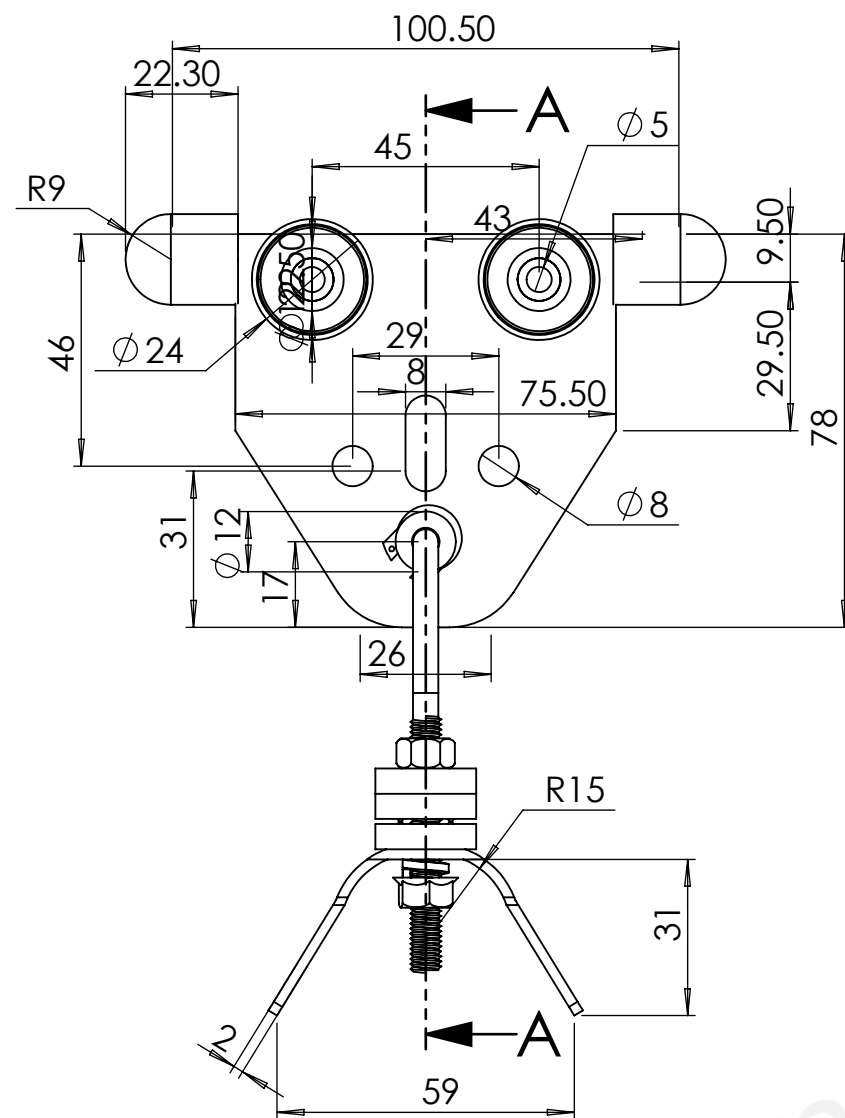



SECTION A-A
SCALE 1 : 1.5

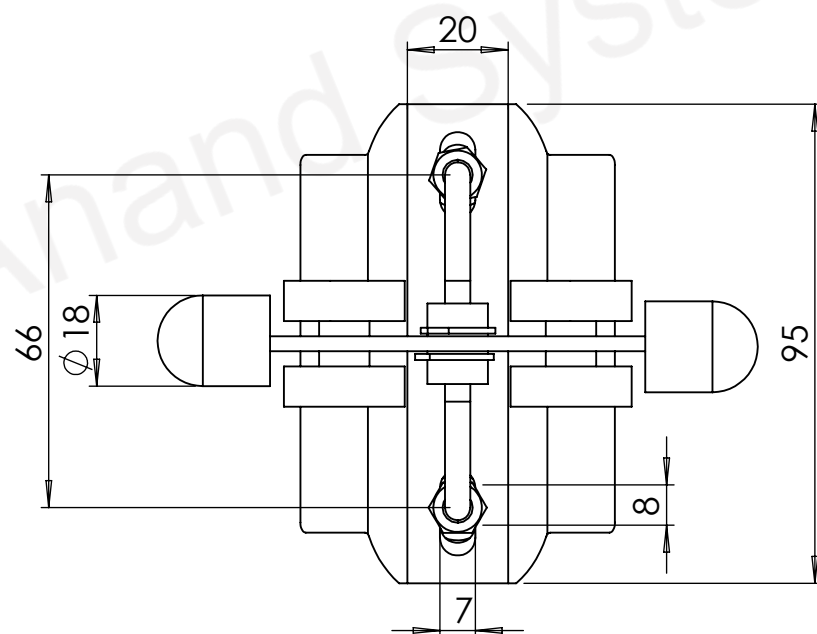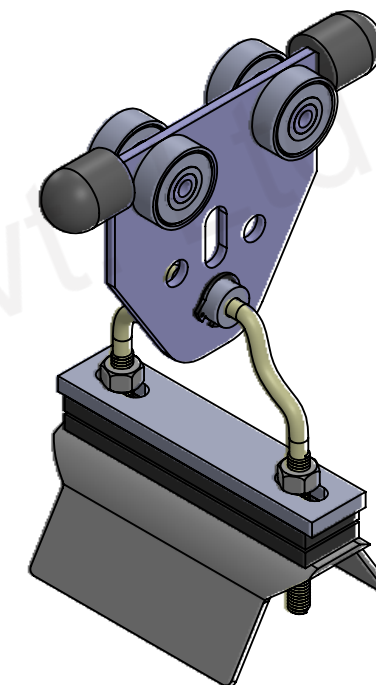




COMPANY NAME:				DO NOT SCALE DRAWING.		REVISION:	
 ANAND SYSTEM ENGINEERING PVT LTD				TITLE:			
				CABLE TROLLEY 40 KRD 2D			
Email id: info@anandcontrol.in				FINISH:			
CONTACT NO: 9137620579				DWG NO.			
DATE:		SIGNATURE:					
DRAWN	SAURABH			MATERIAL:		A	
CHK'D							
APP'D							
MFG				WEIGHT:	SCALE:	SHEET: 1 OF 1	

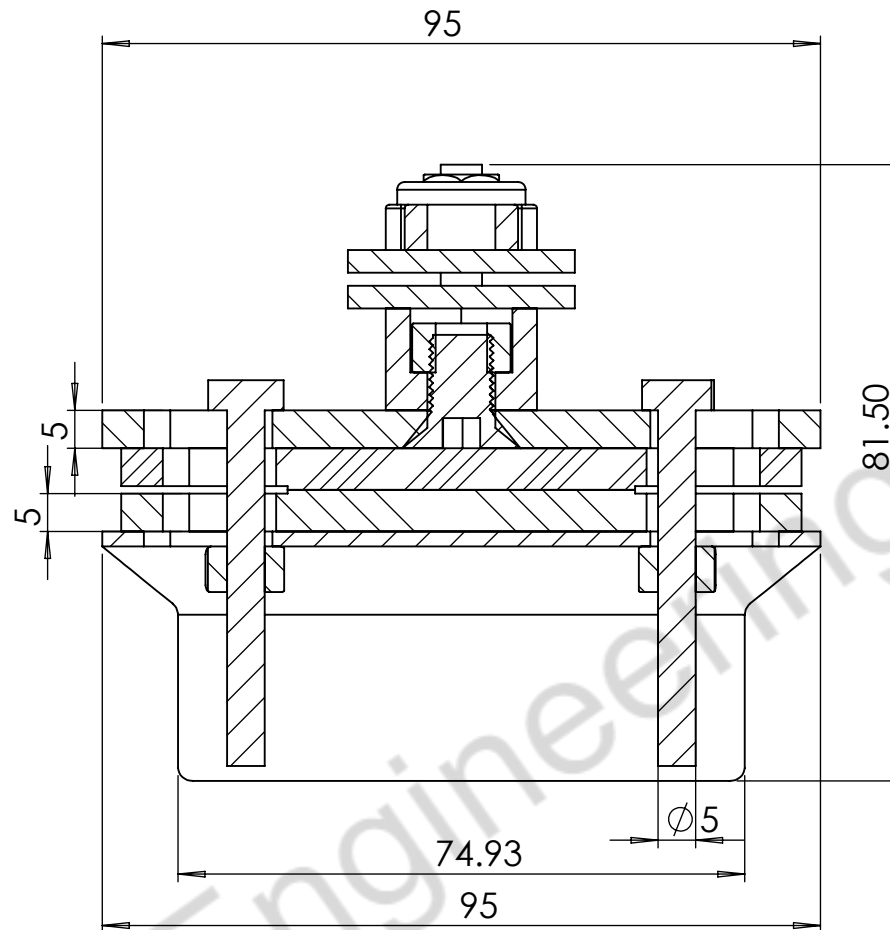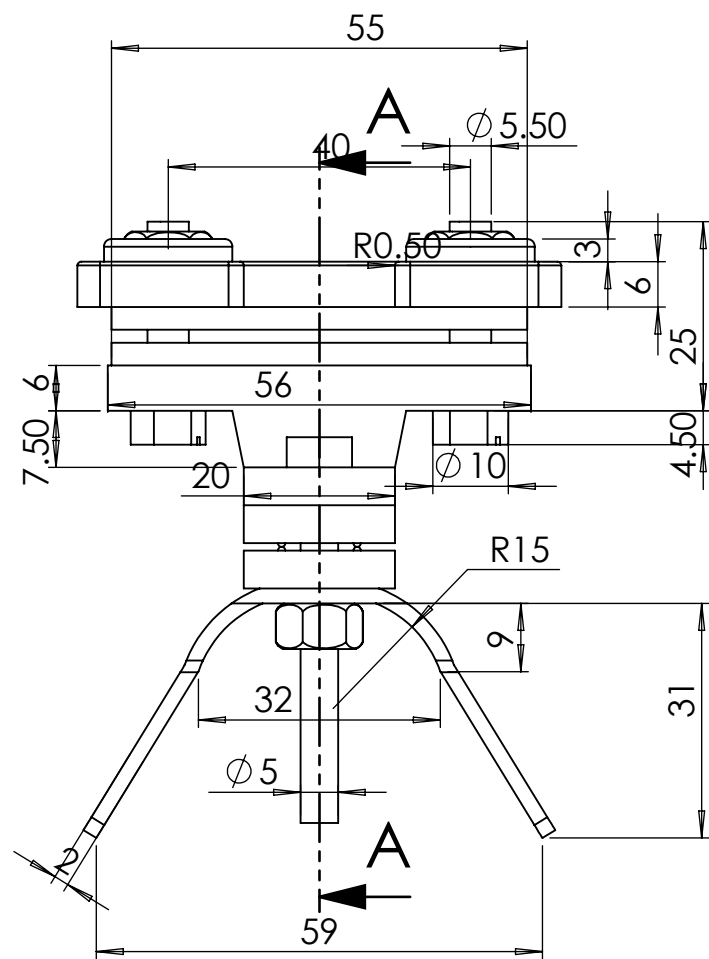


SECTION A-A
SCALE 1 : 1

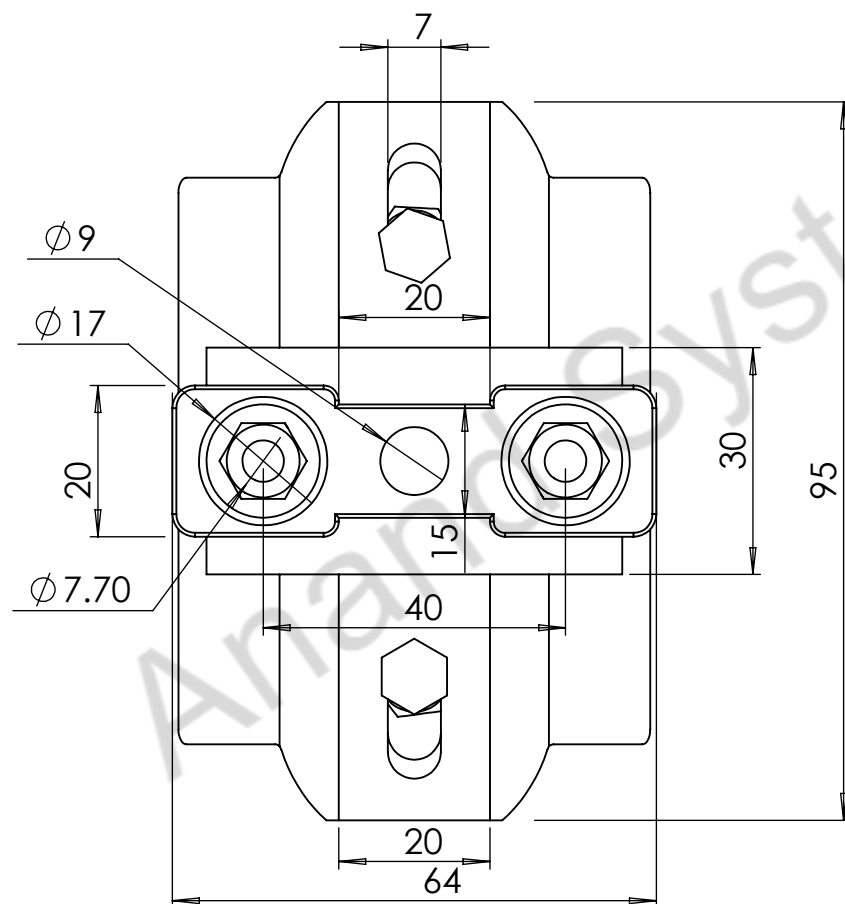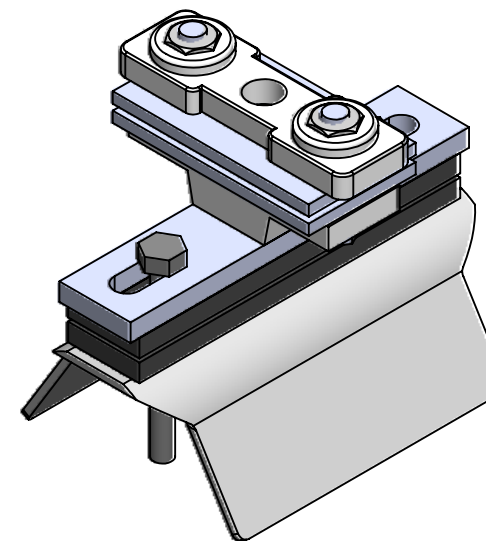


COMPANY NAME:		DO NOT SCALE DRAWING.		REVISION:	
 ANAND SYSTEM ENGINEERING PVT LTD		TITLE:			
		FIXED TROLLEY 40KRD 2D			
Email id: info@anandcontrol.in		FINISH:		DWG NO.	
CONTACT NO: 9137620579				DATE:	
DRAWN: SAURABH		MATERIAL:		SIGNATURE:	
CHKD:				A	
APPVD:					
MFG:		WEIGHT:		SCALE:	
				SHEET: 1 OF 1	

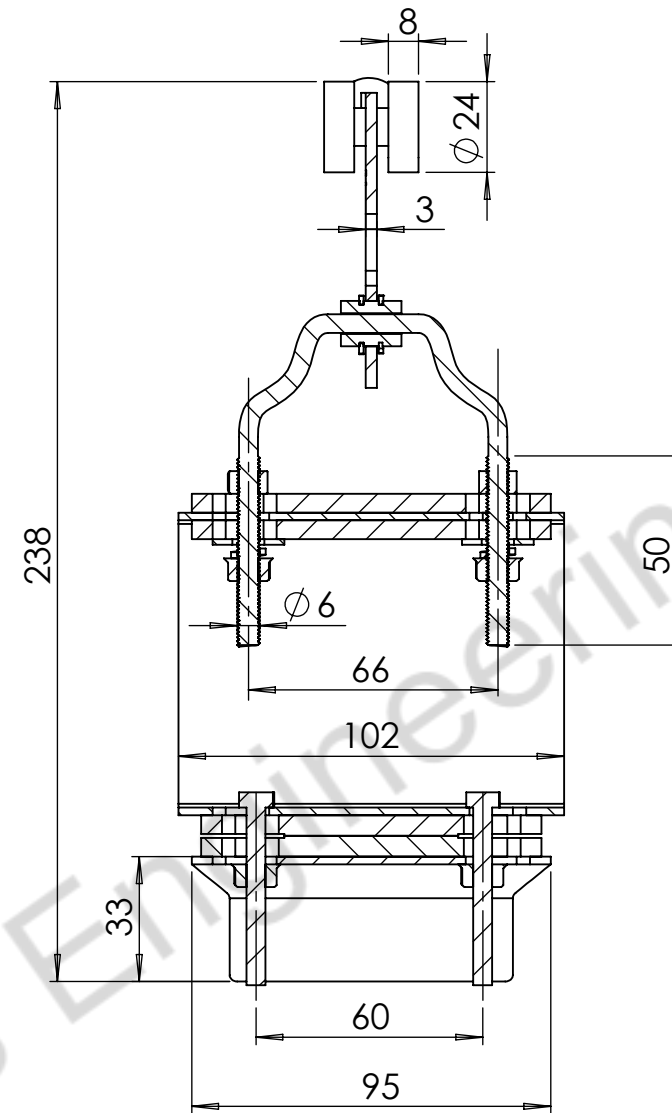
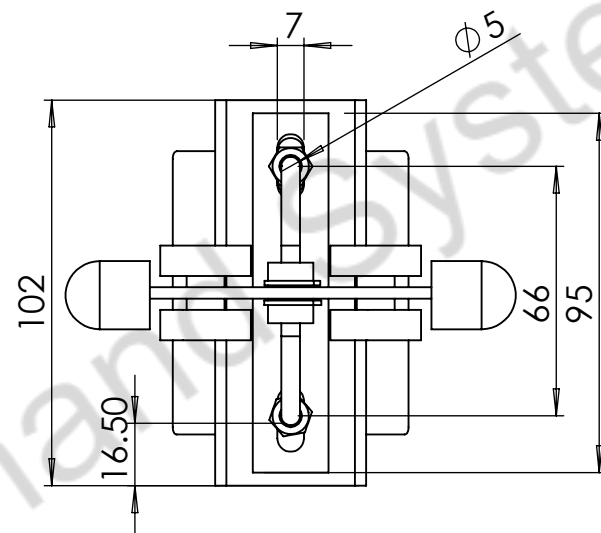
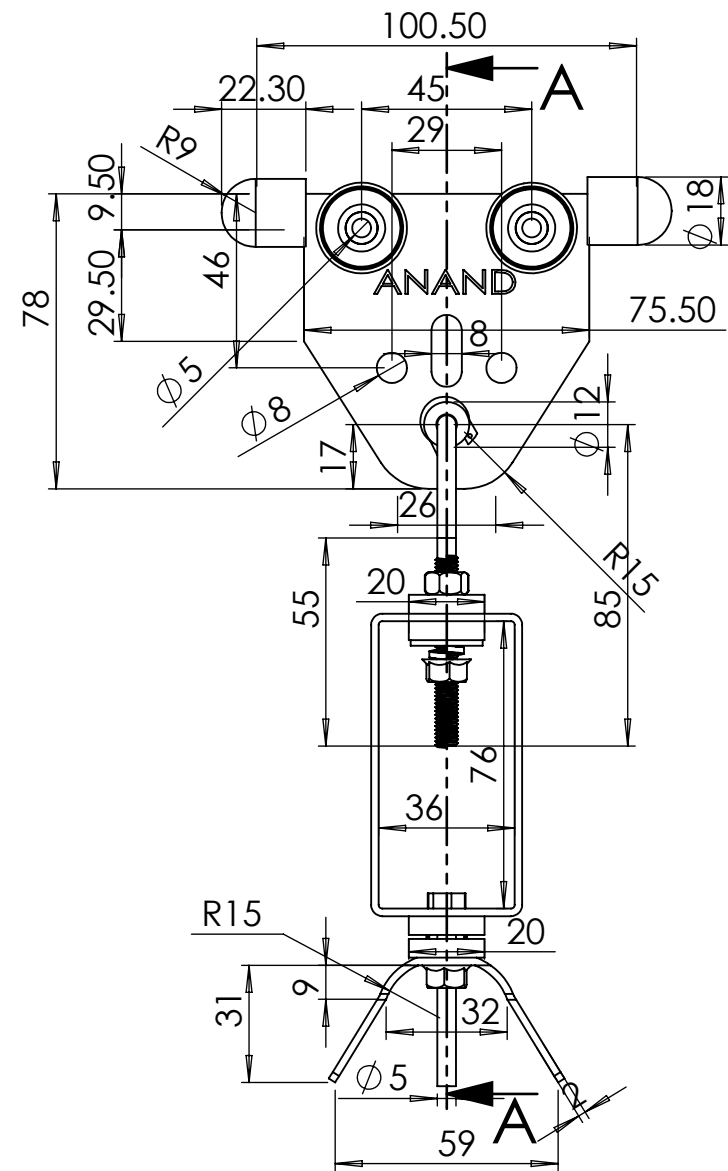


SECTION A-A
SCALE 1 : 2

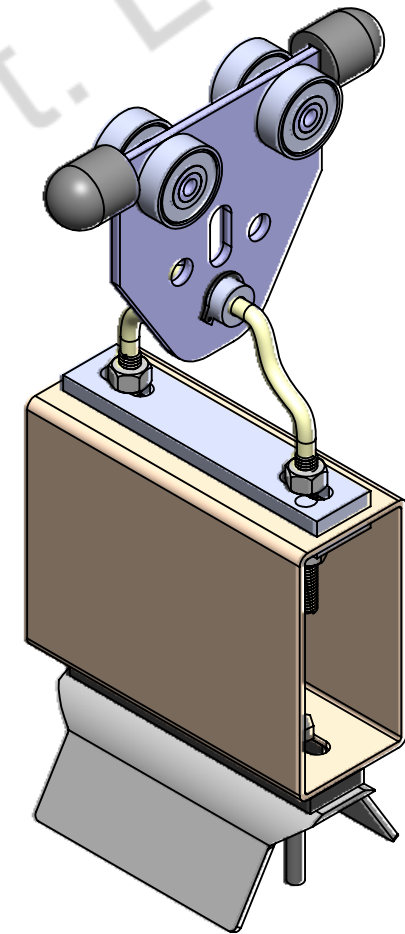

COMPANY NAME:				DO NOT SCALE DRAWING.		REVISION:	
				ANAND SYSTEM ENGINEERING PVT LTD			
Email id: info@anandcontrol.in CONTACT NO: 9137620579				FINISH:		TITLE: TOWING TROLLEY 40 KRD 2D	
				DWG NO.			
DATE:		SIGNATURE:				A	
DRAWN	SAURABH			MATERIAL:			
CHK'D							
APP'D							
MFG				WEIGHT:		SCALE:	
						SHEET: 1 OF 1	

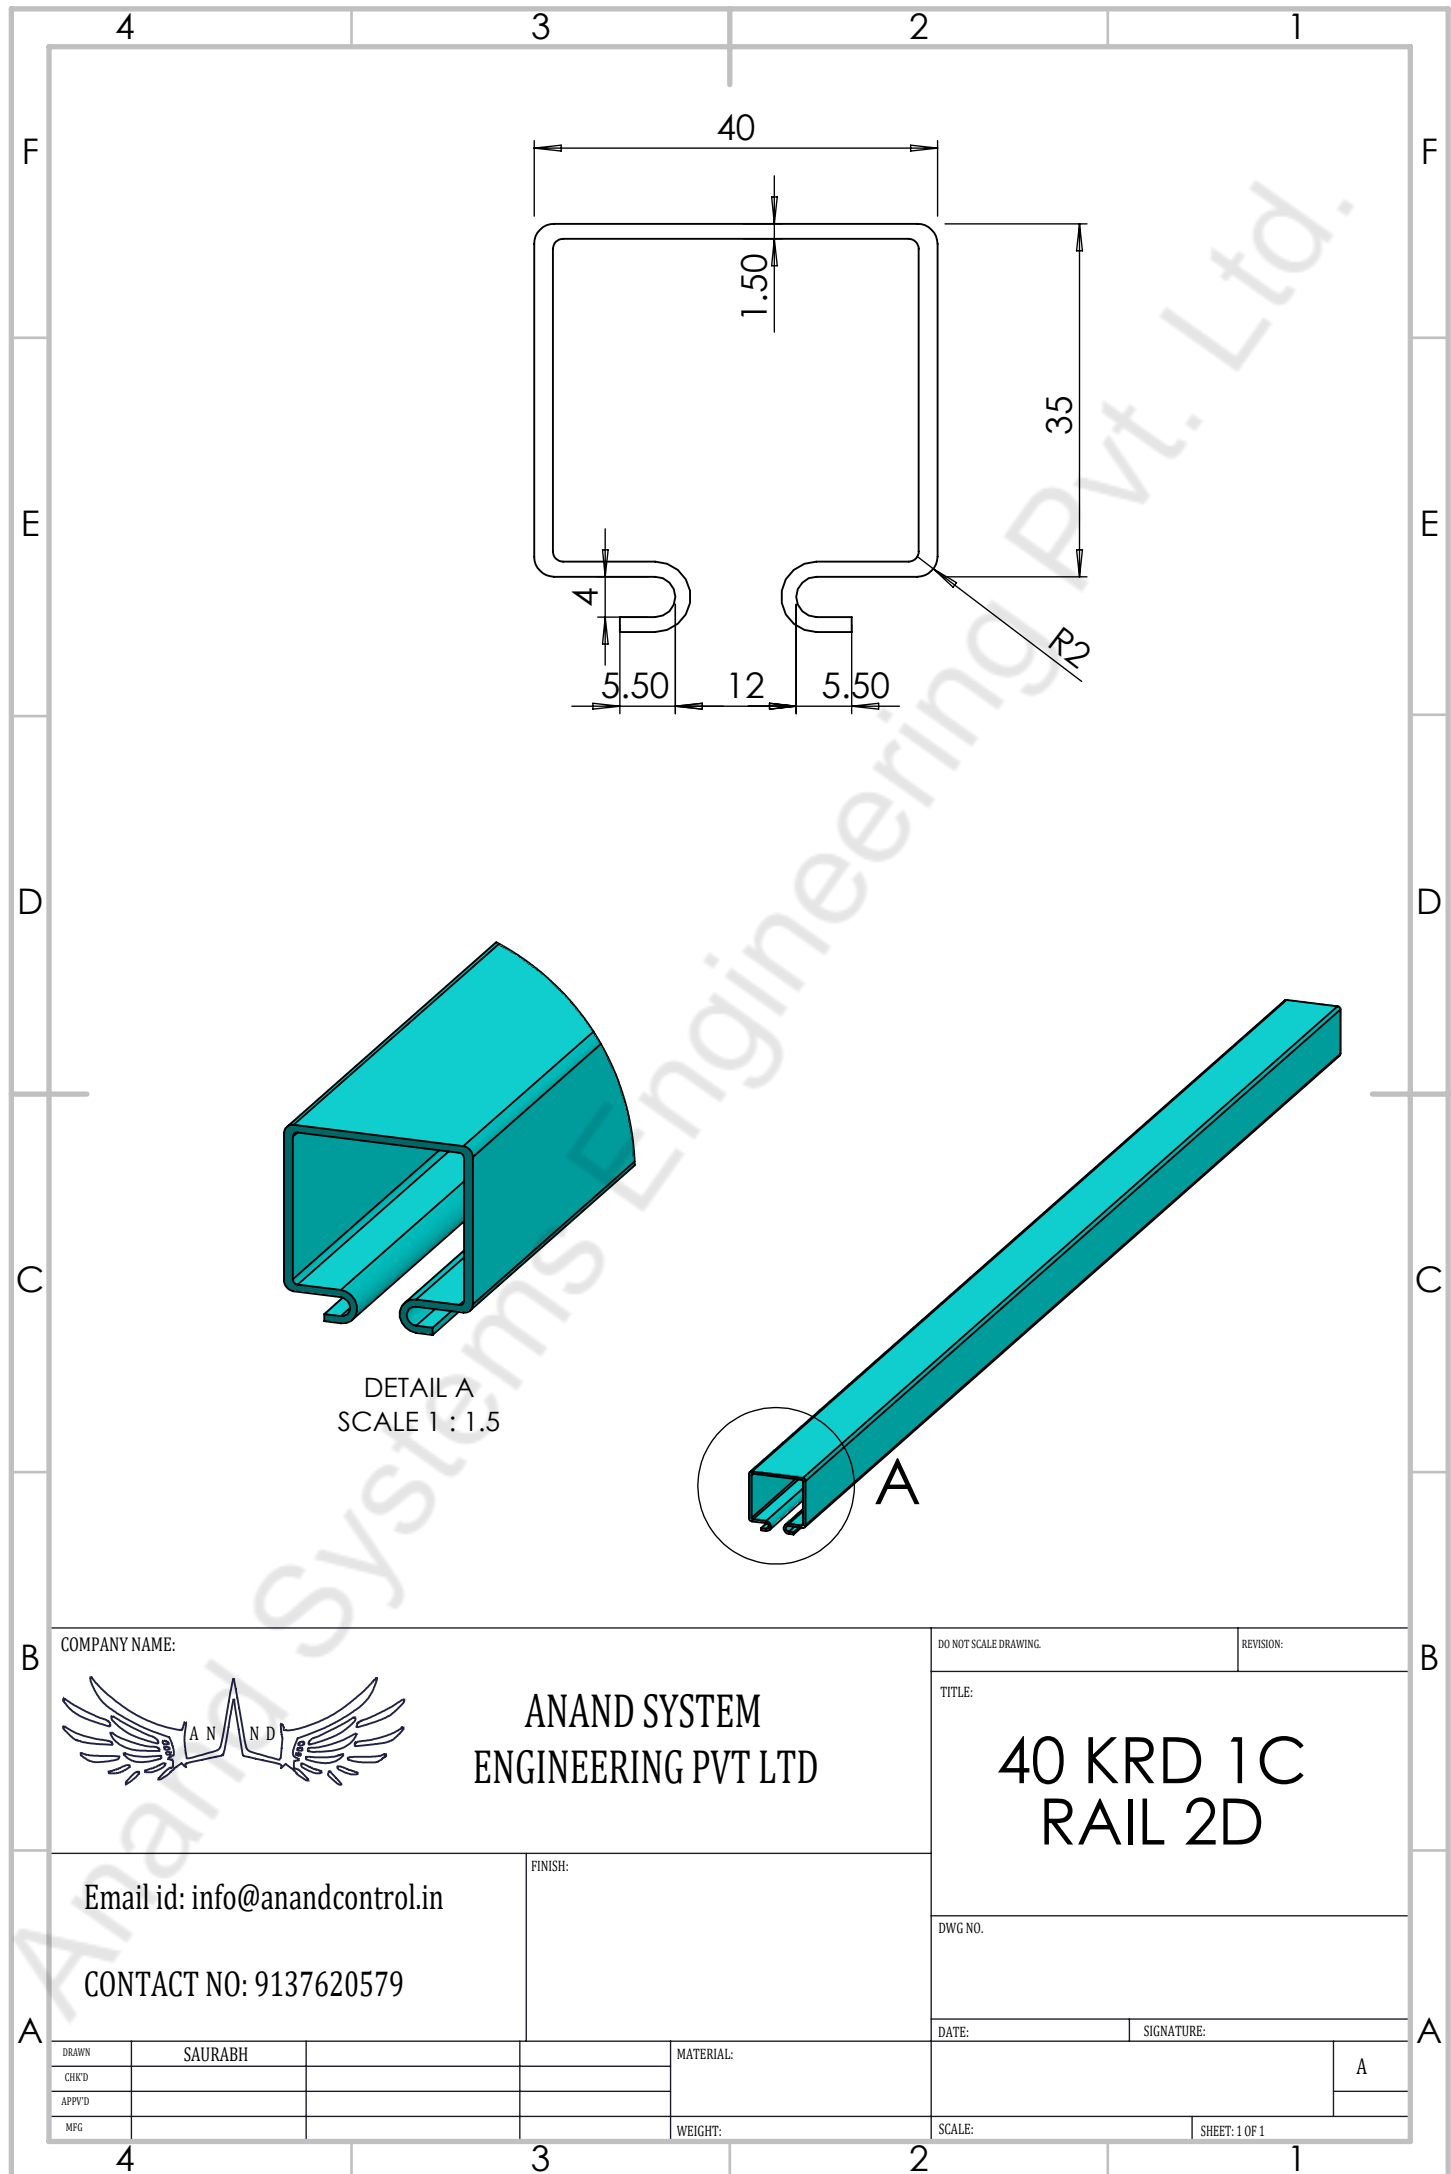

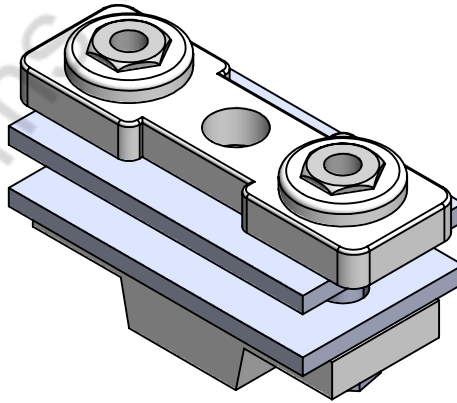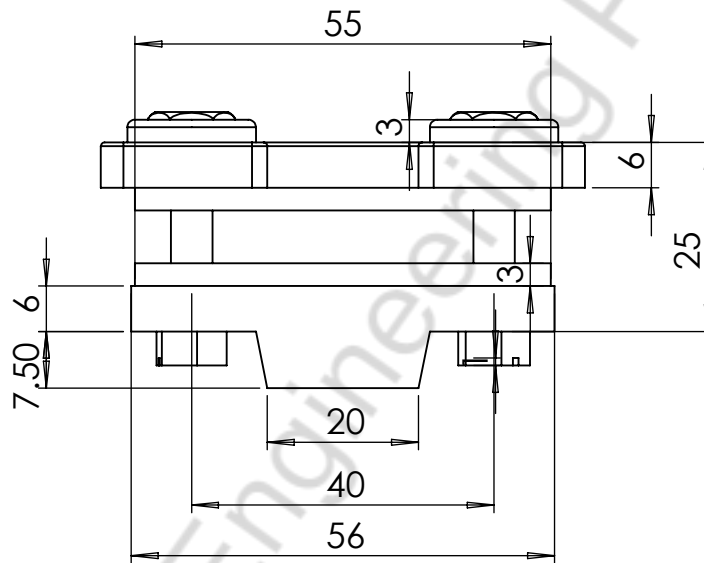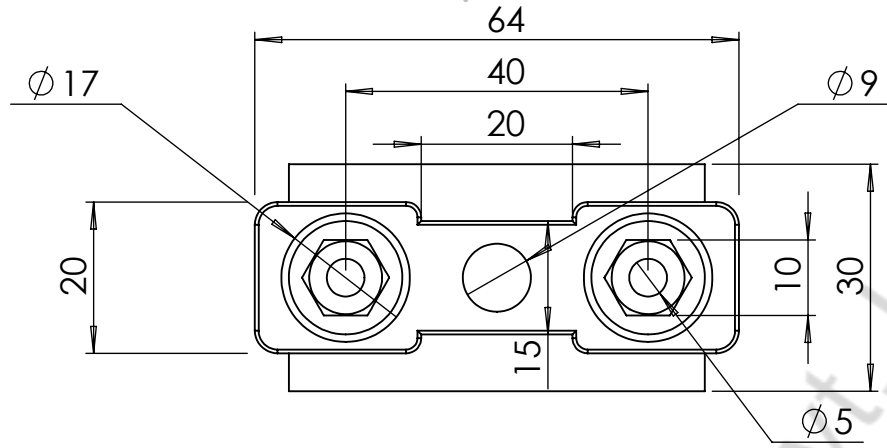

COMPANY NAME:



**ANAND SYSTEM
ENGINEERING PVT LTD**

Email id: info@anandcontrol.in

CONTACT NO: 9137620579

FINISH:

DO NOT SCALE DRAWING.

REVISION:

TITLE:

**END STOP
40 KRD 2D**

DWG NO.

DATE:

SIGNATURE:

A

DRAWN

SAURABH

CHK'D

APP'D

MFG

MATERIAL:

WEIGHT:

SCALE:

SHEET: 1 OF 1

4

3

2

1

F

F

E

E

D

D

C

C

B

B

A

110

65

R3

42

17.40


46

Ø 6.80

Ø 10

5

55

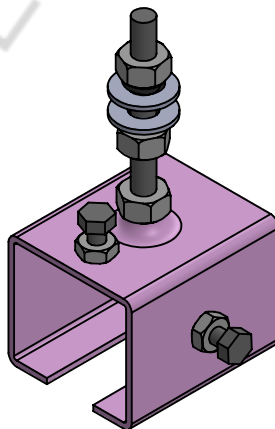

COMPANY NAME:



ANAND SYSTEM
ENGINEERING PVT LTD

Email id: info@anandcontrol.in

CONTACT NO: 9137620579

FINISH:

DO NOT SCALE DRAWING.

REVISION:

TITLE:

HANGER
CLAMP 2 40
KRD 2D

DWG NO.

DATE:

SIGNATURE:

A

DRAWN
CHK'D
APP'D
MFG

SAURABH

MATERIAL:

WEIGHT:

SCALE:

SHEET: 1 OF 1

4

3

2

1

4


3

2

1


F

F

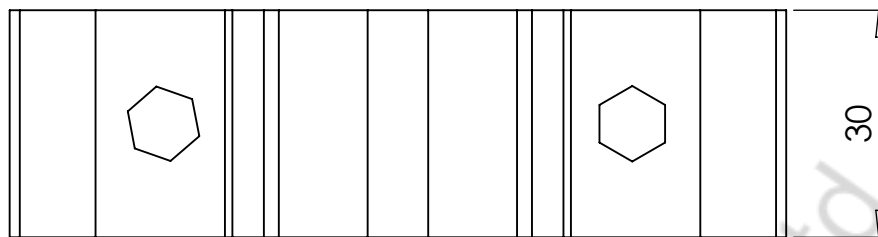

E

E

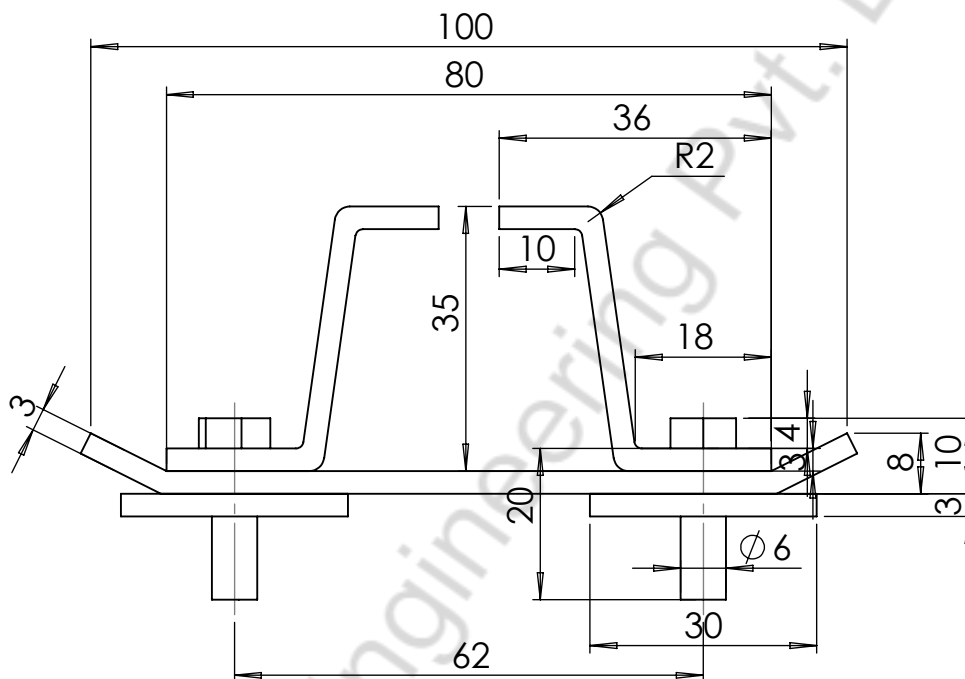


D

D

C

C

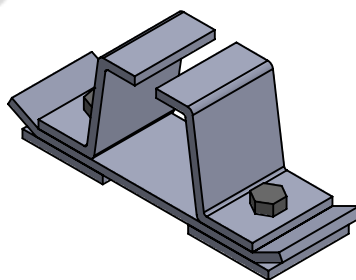

B

B

COMPANY NAME:



ANAND SYSTEM
ENGINEERING PVT LTD

DO NOT SCALE DRAWING.

REVISION:

TITLE:

HANGER
CLAMP 40 KRD
2D

Email id: info@anandcontrol.in

FINISH:

CONTACT NO: 9137620579

DWG NO.

DATE:

SIGNATURE:

A

A

DRAWN	SAURABH			MATERIAL:
CHK'D				
APP'D				
MFG				WEIGHT:

SCALE:





SHEET: 1 OF 1

4

3

2

1

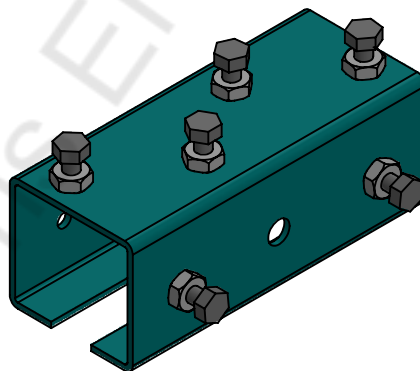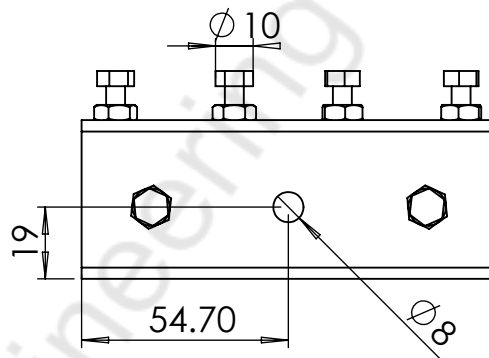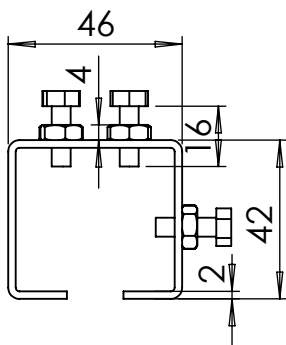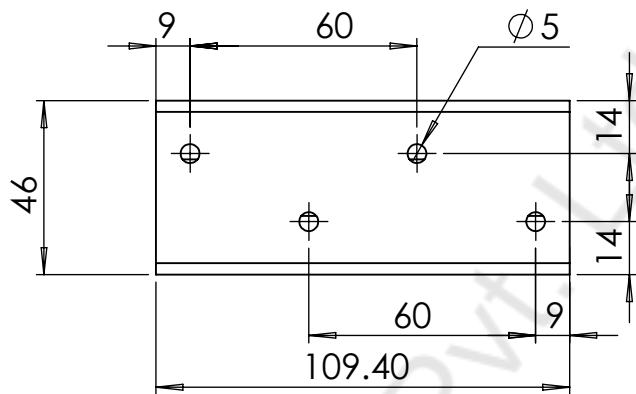

COMPANY NAME:



**ANAND SYSTEM
ENGINEERING PVT LTD**

Email id: info@anandcontrol.in

CONTACT NO: 9137620579

FINISH:

DO NOT SCALE DRAWING.

REVISION:

TITLE:

**JOINT CLAMP
40 KRD 2D**

DWG NO.

DATE:

SIGNATURE:

DRAWN

SAURABH

CHK'D

APP'D

MFG

MATERIAL:

WEIGHT:

SCALE:

SHEET: 1 OF 1

A